A

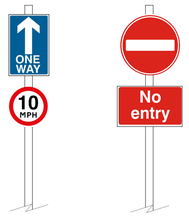

Front Back

B

C

Custom Sign

D

Ø450mm

Custom Sign

E

Custom Sign

F

Car Park Sign Key:

Unless otherwise stated
Rectangular signs: 450mm x 300mm
Circular signs: Ø300mm
Triangular signs: 300mm base

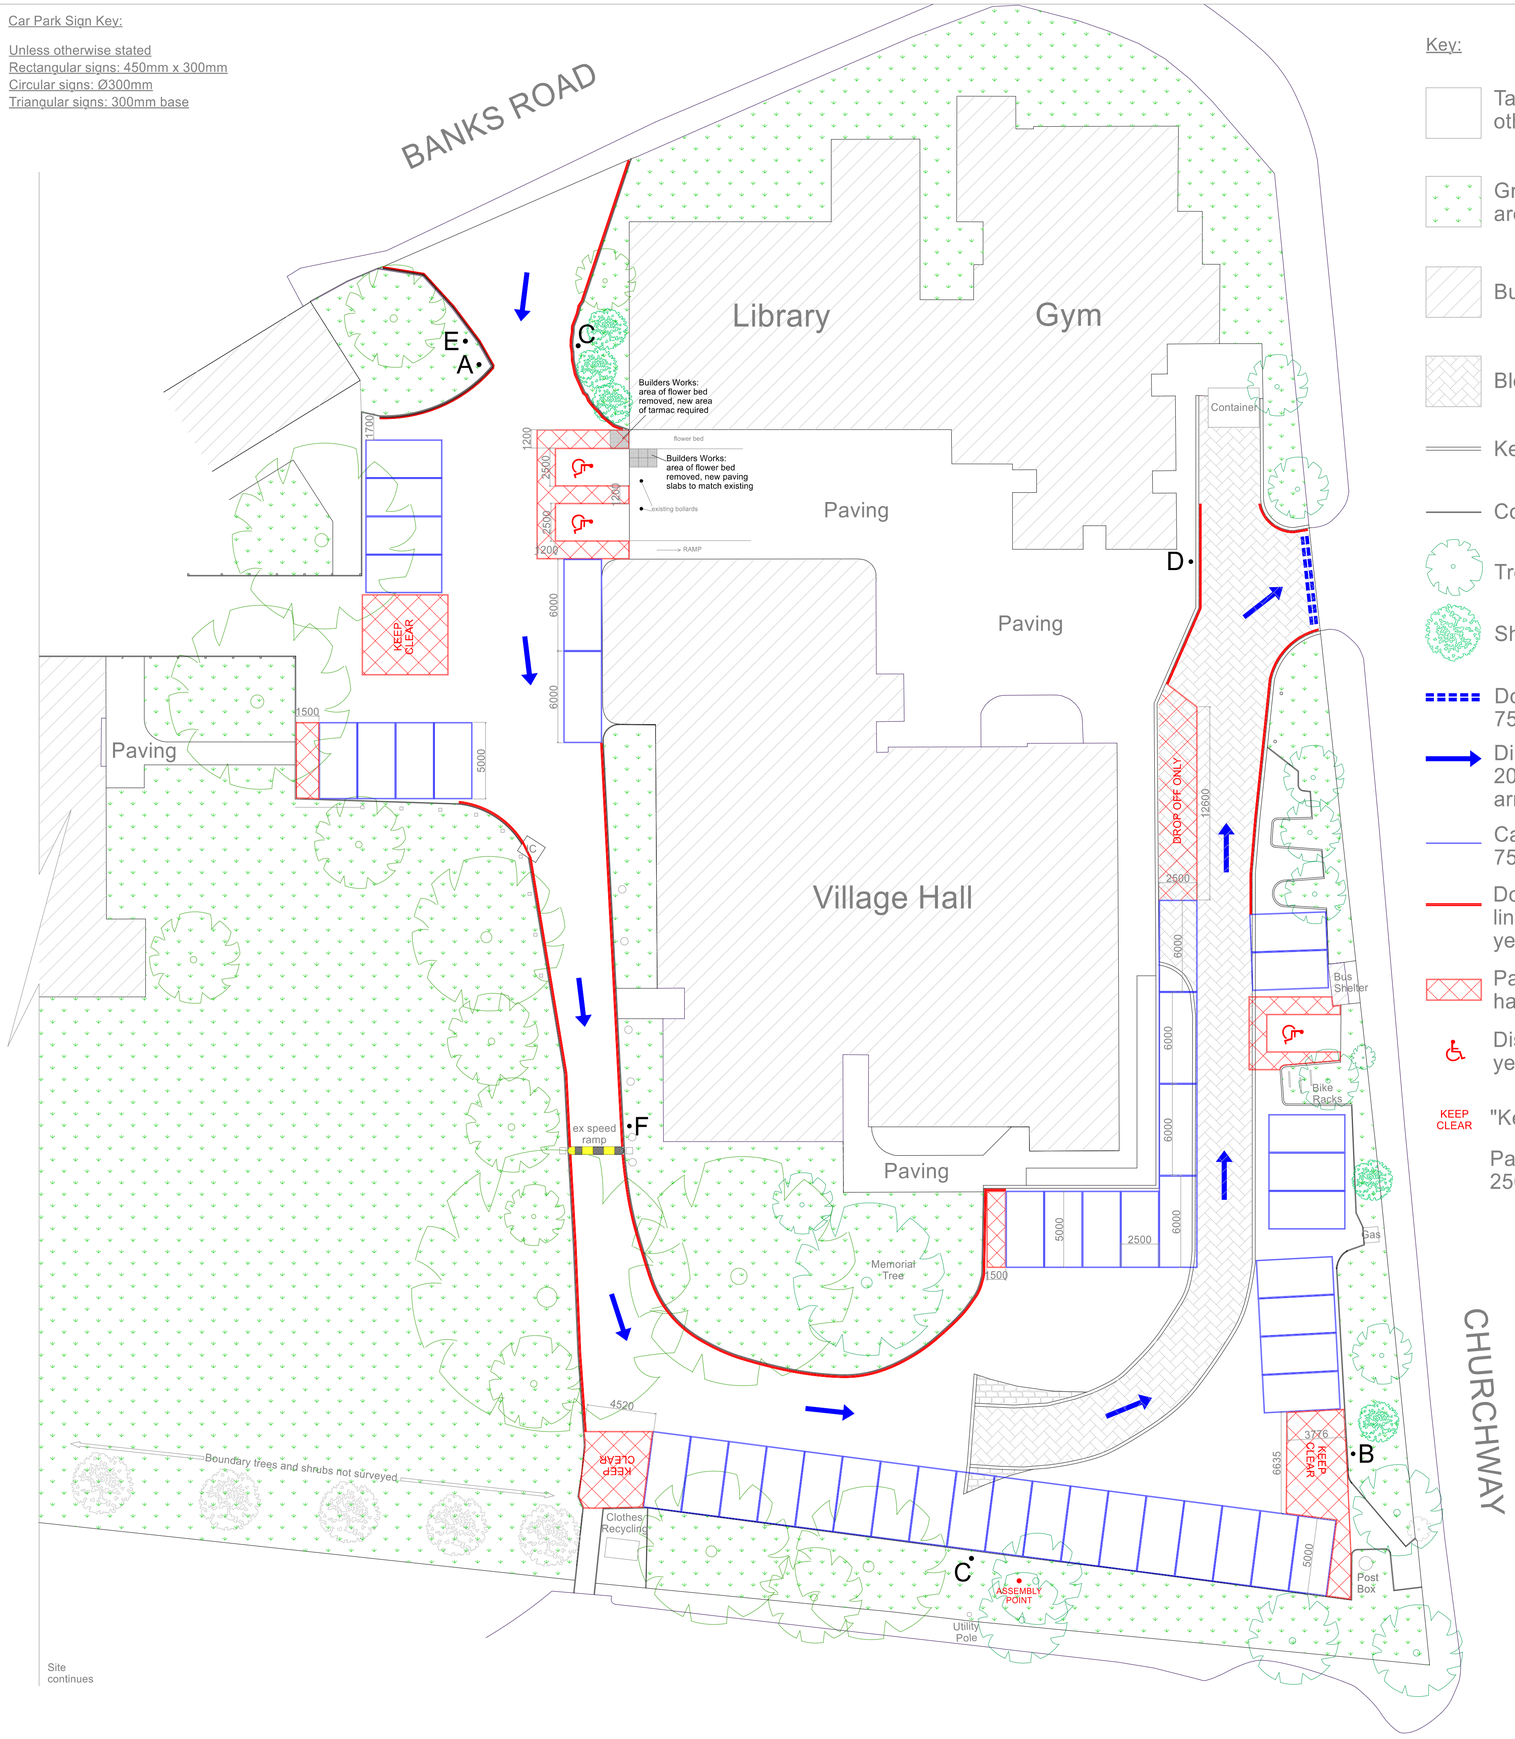

Key:

- Tarmac unless otherwise stated
- Grass / Planted areas
- Buildings
- Block paving
- Kerb edging
- Concrete edging
- Trees
- Shrubs
- Double Give Way lines - 75mm wide, white
- Direction of travel arrow - 200mm wide with 500mm arrow head, white
- Car park space - 75mm wide, white
- Double parking restriction lines - 150mm total width, yellow
- Parking restriction hatching - yellow
- Disabled parking symbol, yellow
- KEEP CLEAR "Keep Clear", yellow
- Parking Spaces to be 2500 x 5000mm

This drawing is copyright and remains the property of Porter Consulting & Management Services Limited unless released by written consent. It may not be reproduced nor the information contained herein passed onto third parties without the written consent of Porter Consulting & Management Services Limited.

All works to be carried out to the satisfaction of the local authority and in conjunction with current Bye-Laws and Construction (Design and Management) Regulations 2015 (where applicable).

Verify all dimensions before proceeding.

NOTES:

All line marking to be thermoplastic paint suitable for applying to asphalt

1:200 at A1

0 2.0 4.0 6.0 8.0 10m 20m

ISSUE DATE	REVISION	
03 JAN 18	A	Issued for Construction

PROJECT: Banks Park Trust Car Park, Haddenham

DRAWING: Proposed Car Park Layout

STATUS: For Construction

PCMS design
Rectory House, Thame Road, Haddenham
Buckinghamshire, HP17 8DA
01844 202932
info@pcmsdesign.co.uk
www.pcmsdesign.co.uk

DRAWING Number & Revision: 464 - 300 A